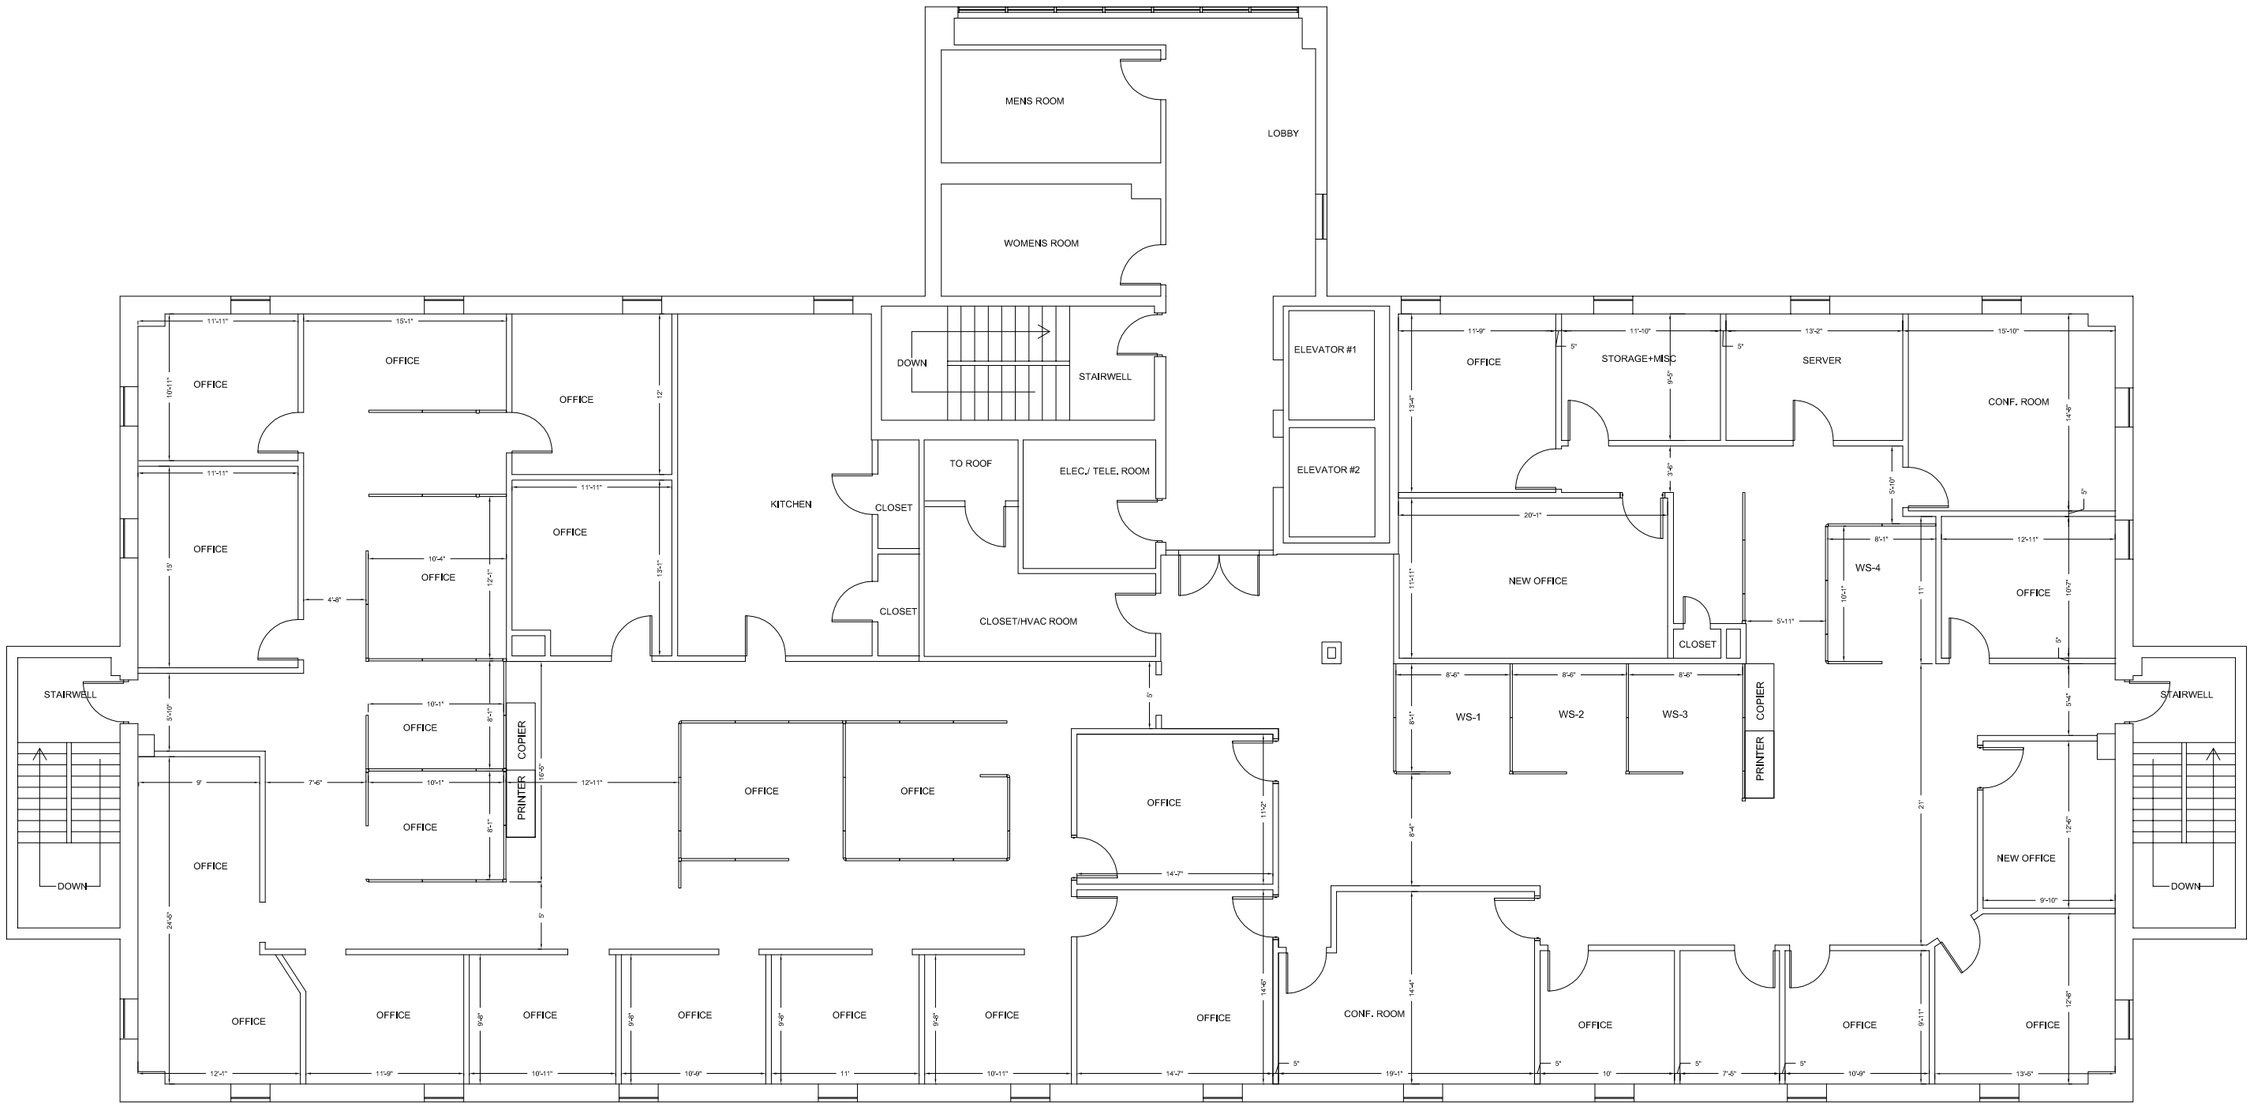

4th FLOOR LAYOUT